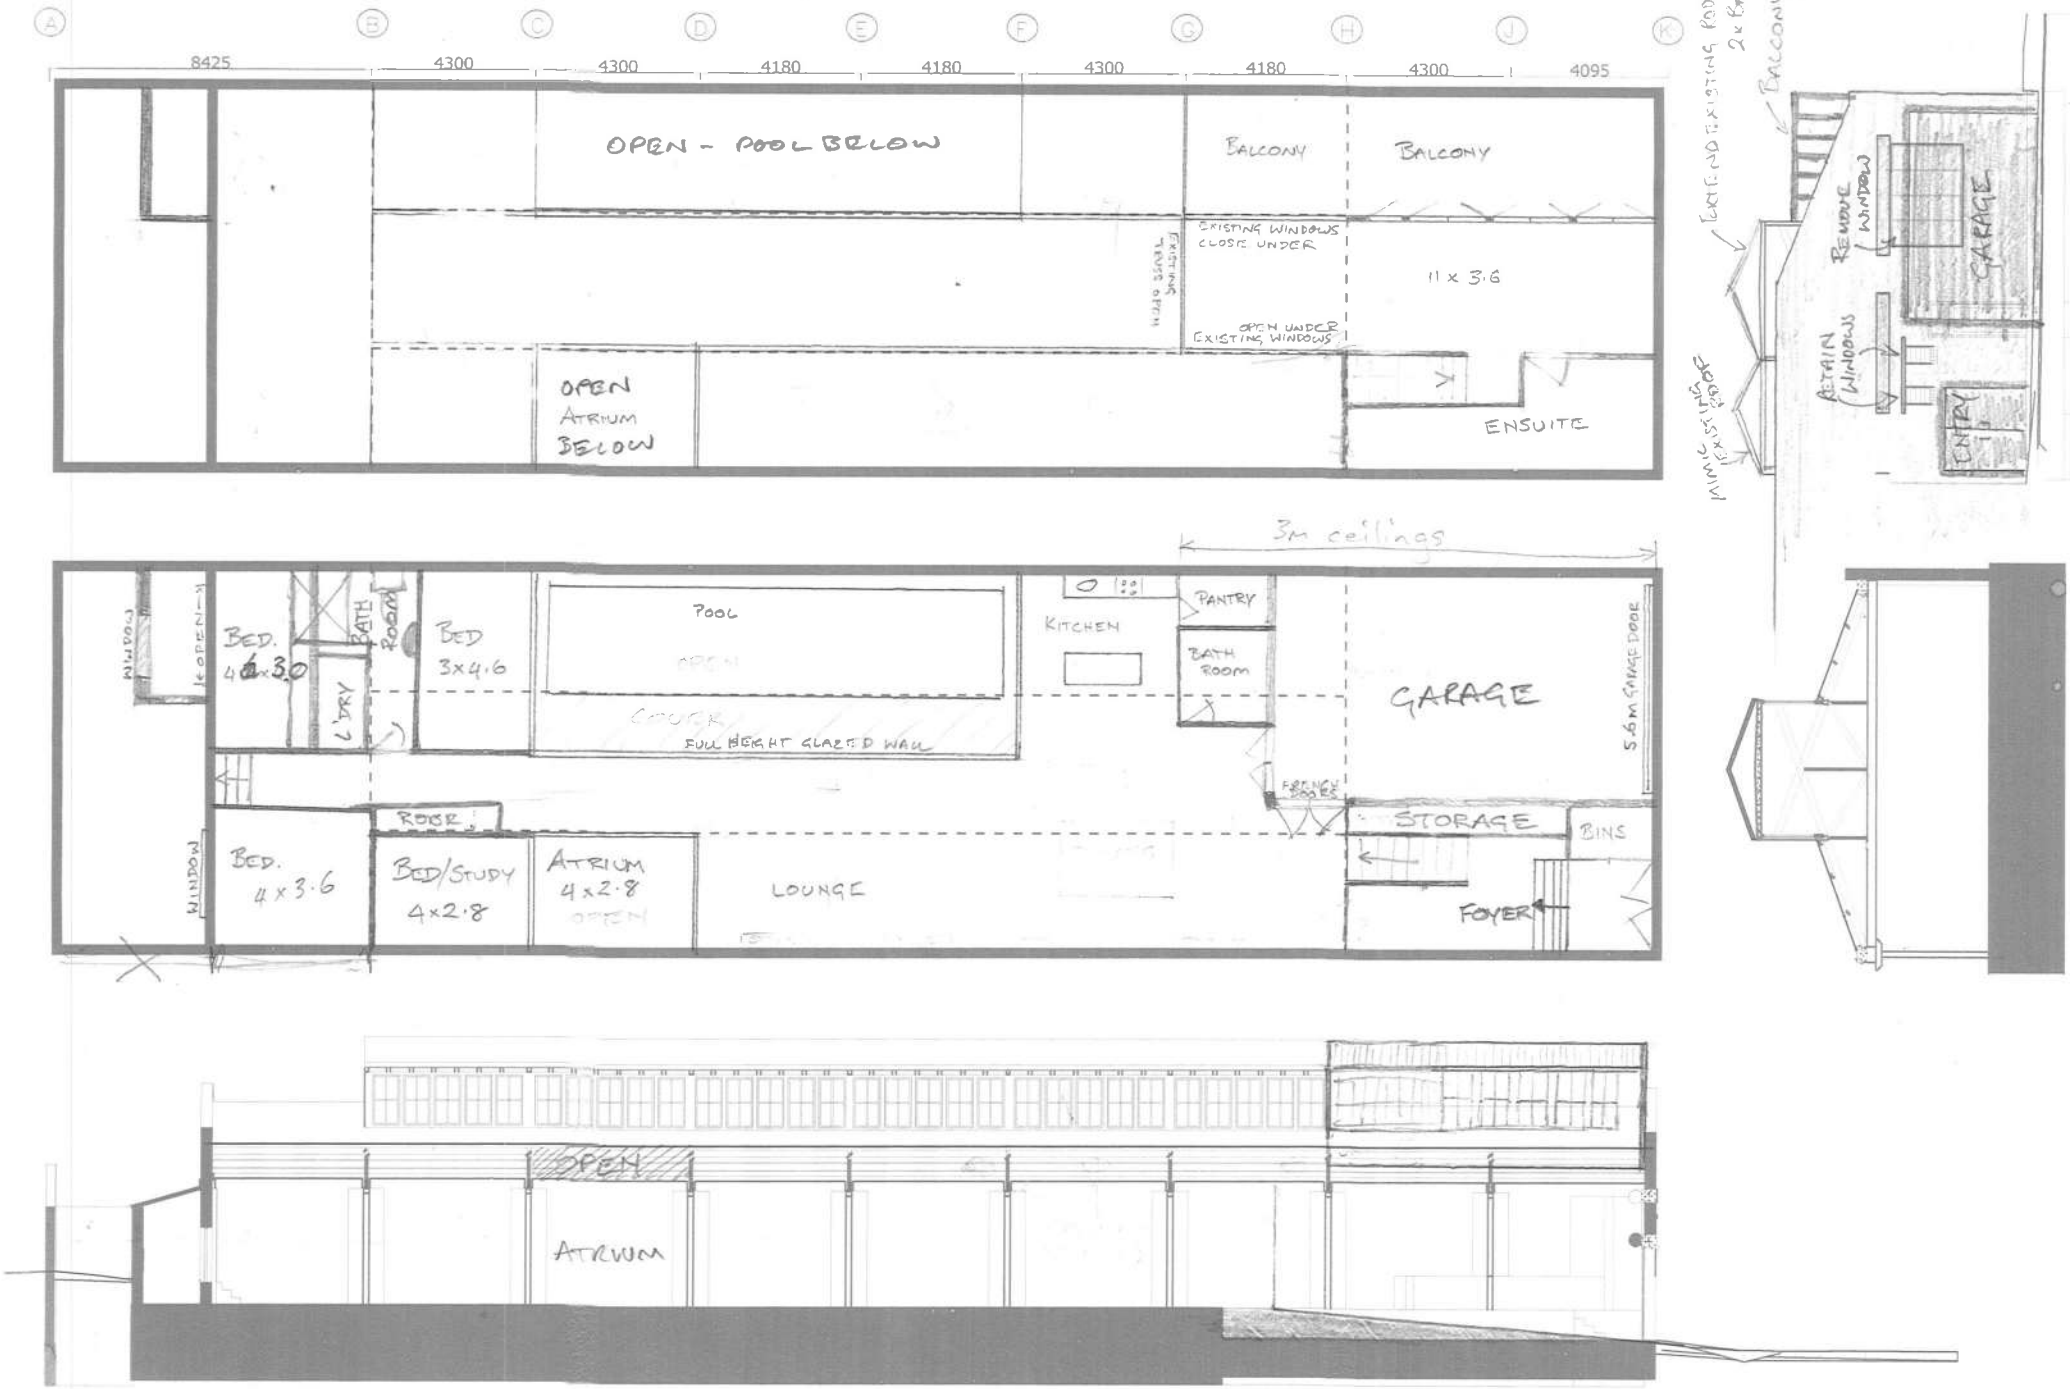
A
B
C
D
E
F
G
H
J
K
8425
4300
4300
4180
4180
4300
4180
4300
4095
OPEN - POOL BELOW
BALCONY
BALCONY
EXISTING WINDOWS CLOSE UNDER
EXISTING FLOOR TO BE OPEN
11 x 3.6
OPEN UNDER EXISTING WINDOWS
OPEN ATRIUM BELOW
ENSUITE
3m ceiling
BED. 4x3.0
BATH ROOM
BED 3x4.6
POOL
OPEN
CHECK
FULL HEIGHT GLAZED WALL
KITCHEN
PANTRY
BATH ROOM
GARAGE
5.6m GARAGE DOOR
FRENCH DOORS
STORAGE
BINS
FOYER
ROOF
BED. 4x3.6
BED/STUDY 4x2.8
ATRIUM 4x2.8
OPEN
LOUNGE
WINDOW
OPEN
ATRIUM
BALCONY
EXTEND EXISTING ROOF LINE 2x BAYS
REMOVE WINDOWS
GARAGE
RETAIN WINDOWS
ENTRY
NEW SLIDING DOOR